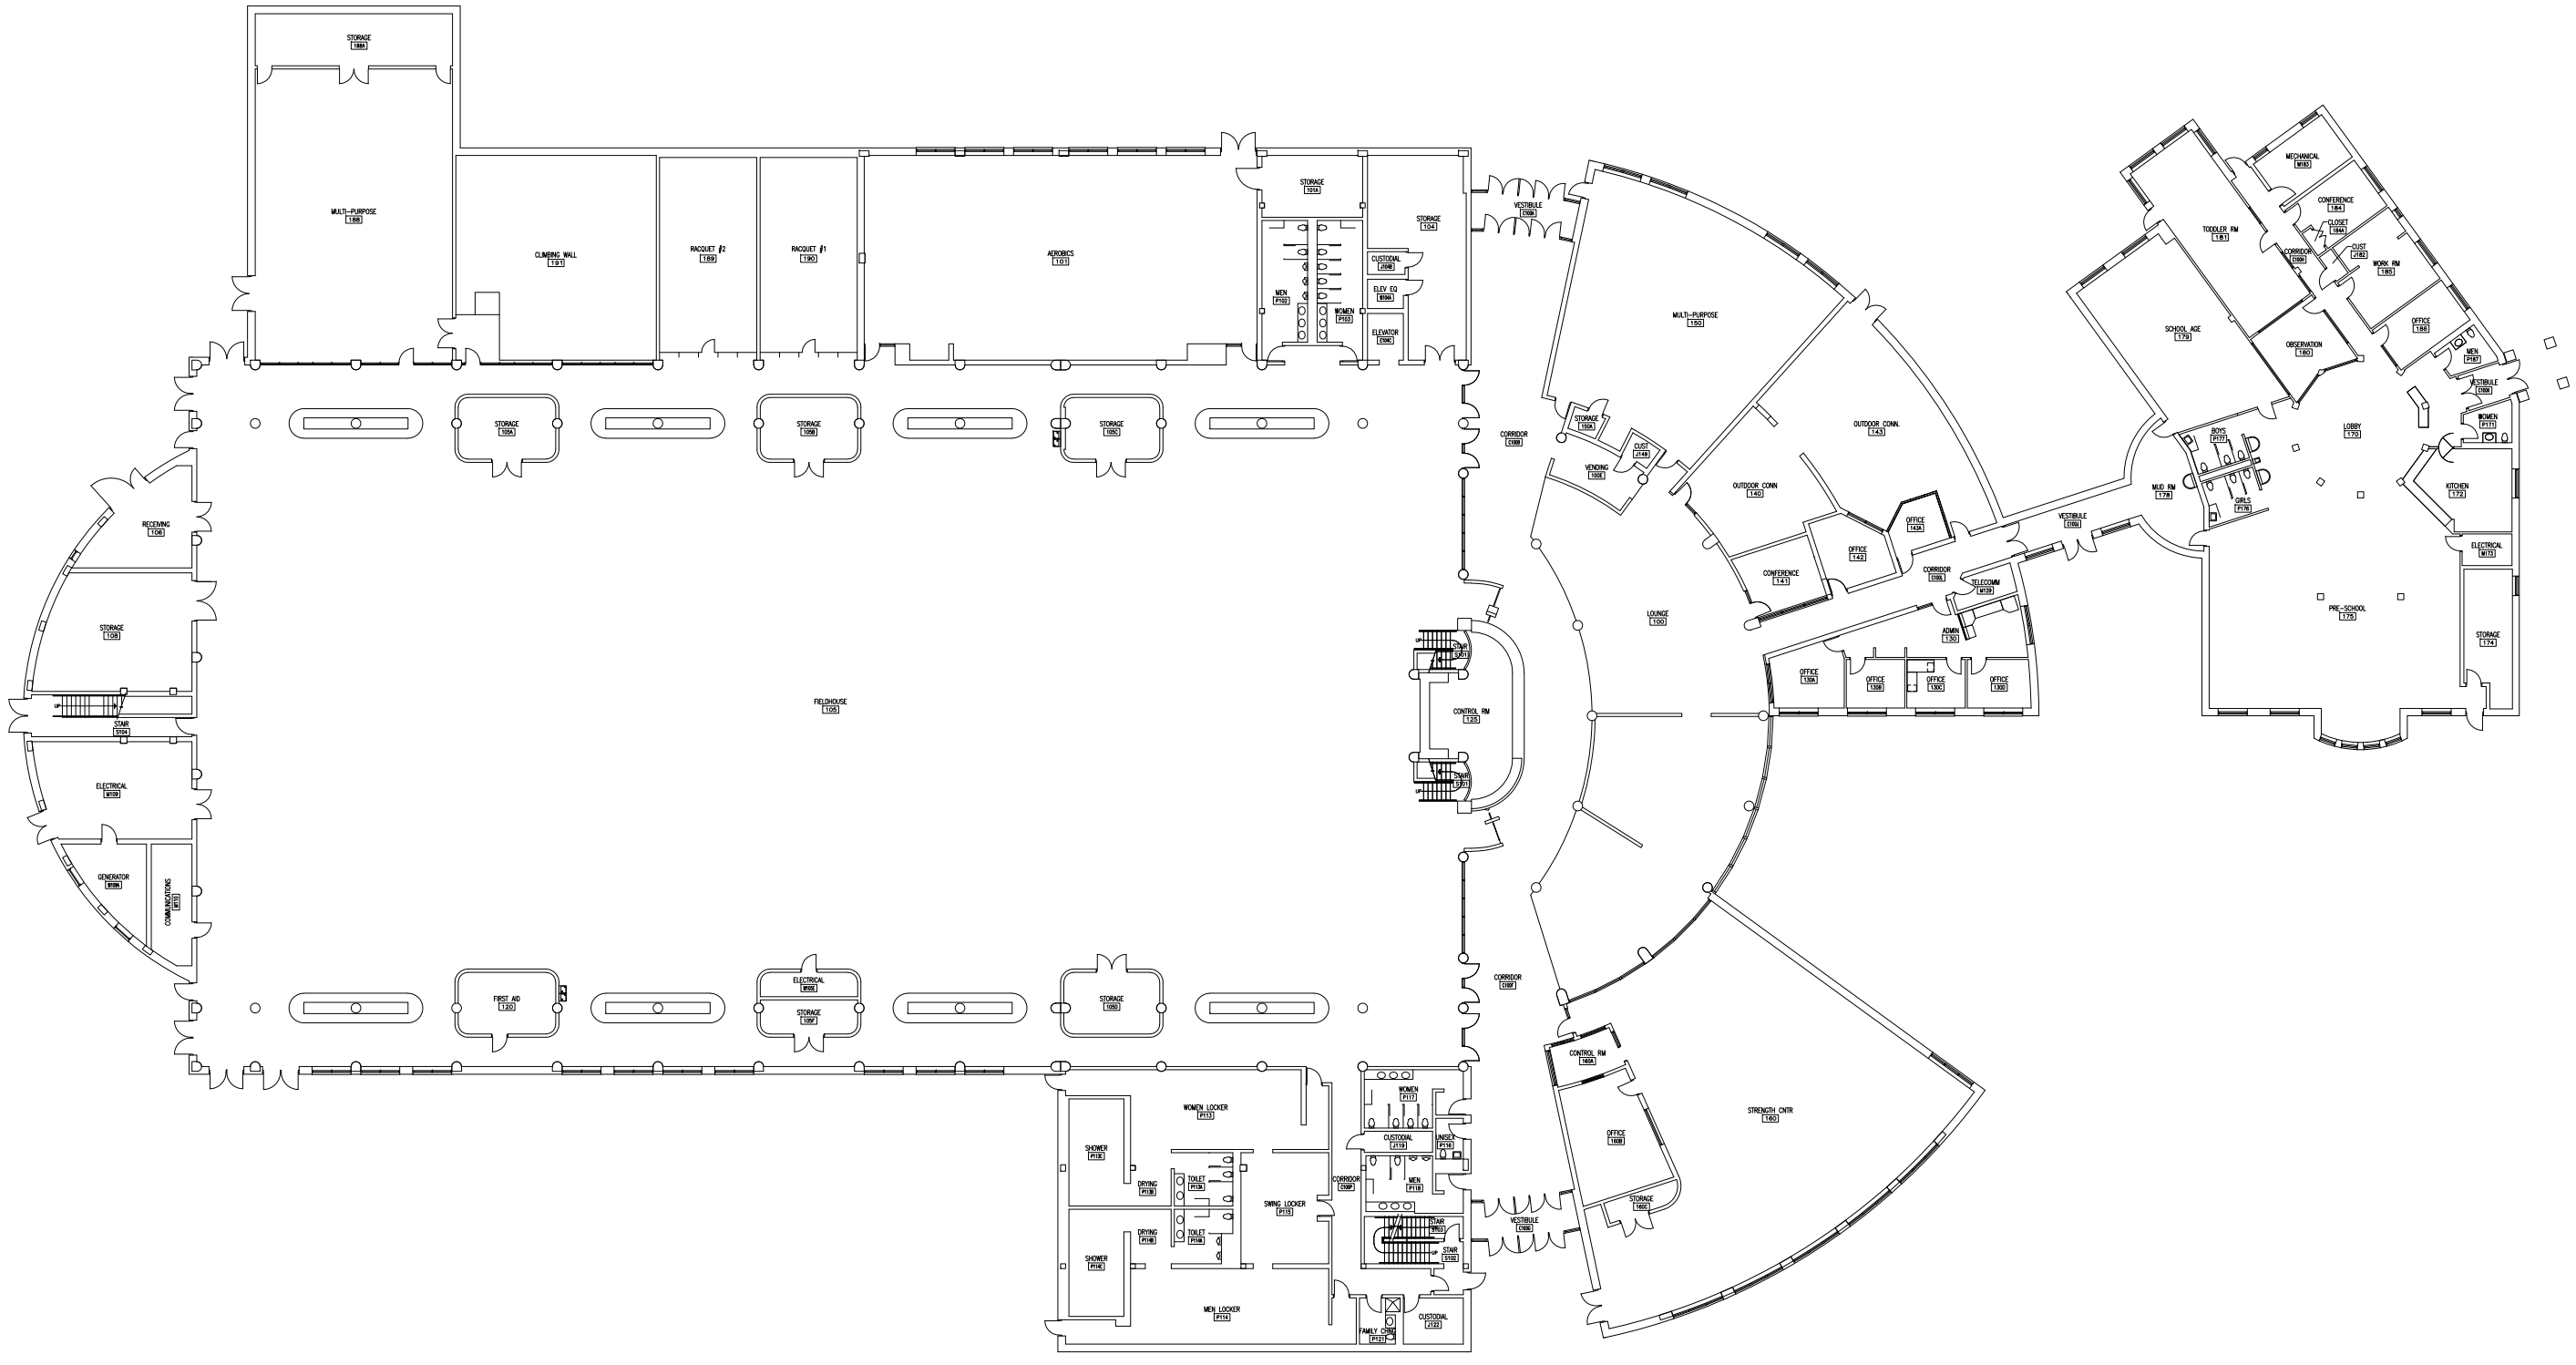

N

University of Wisconsin LA CROSSE

Sheet Title: FIRST FLOOR PLAN

Project Title: RECREATIONAL EAGLES CENTER

Revisions:	

Drawn:	CAK
Checked:	SJS
Date:	11-08-2016
Project Number:	XXXX
Building Number:	0055

Sheet Number: A-101

Plot Date: 11-08-2016