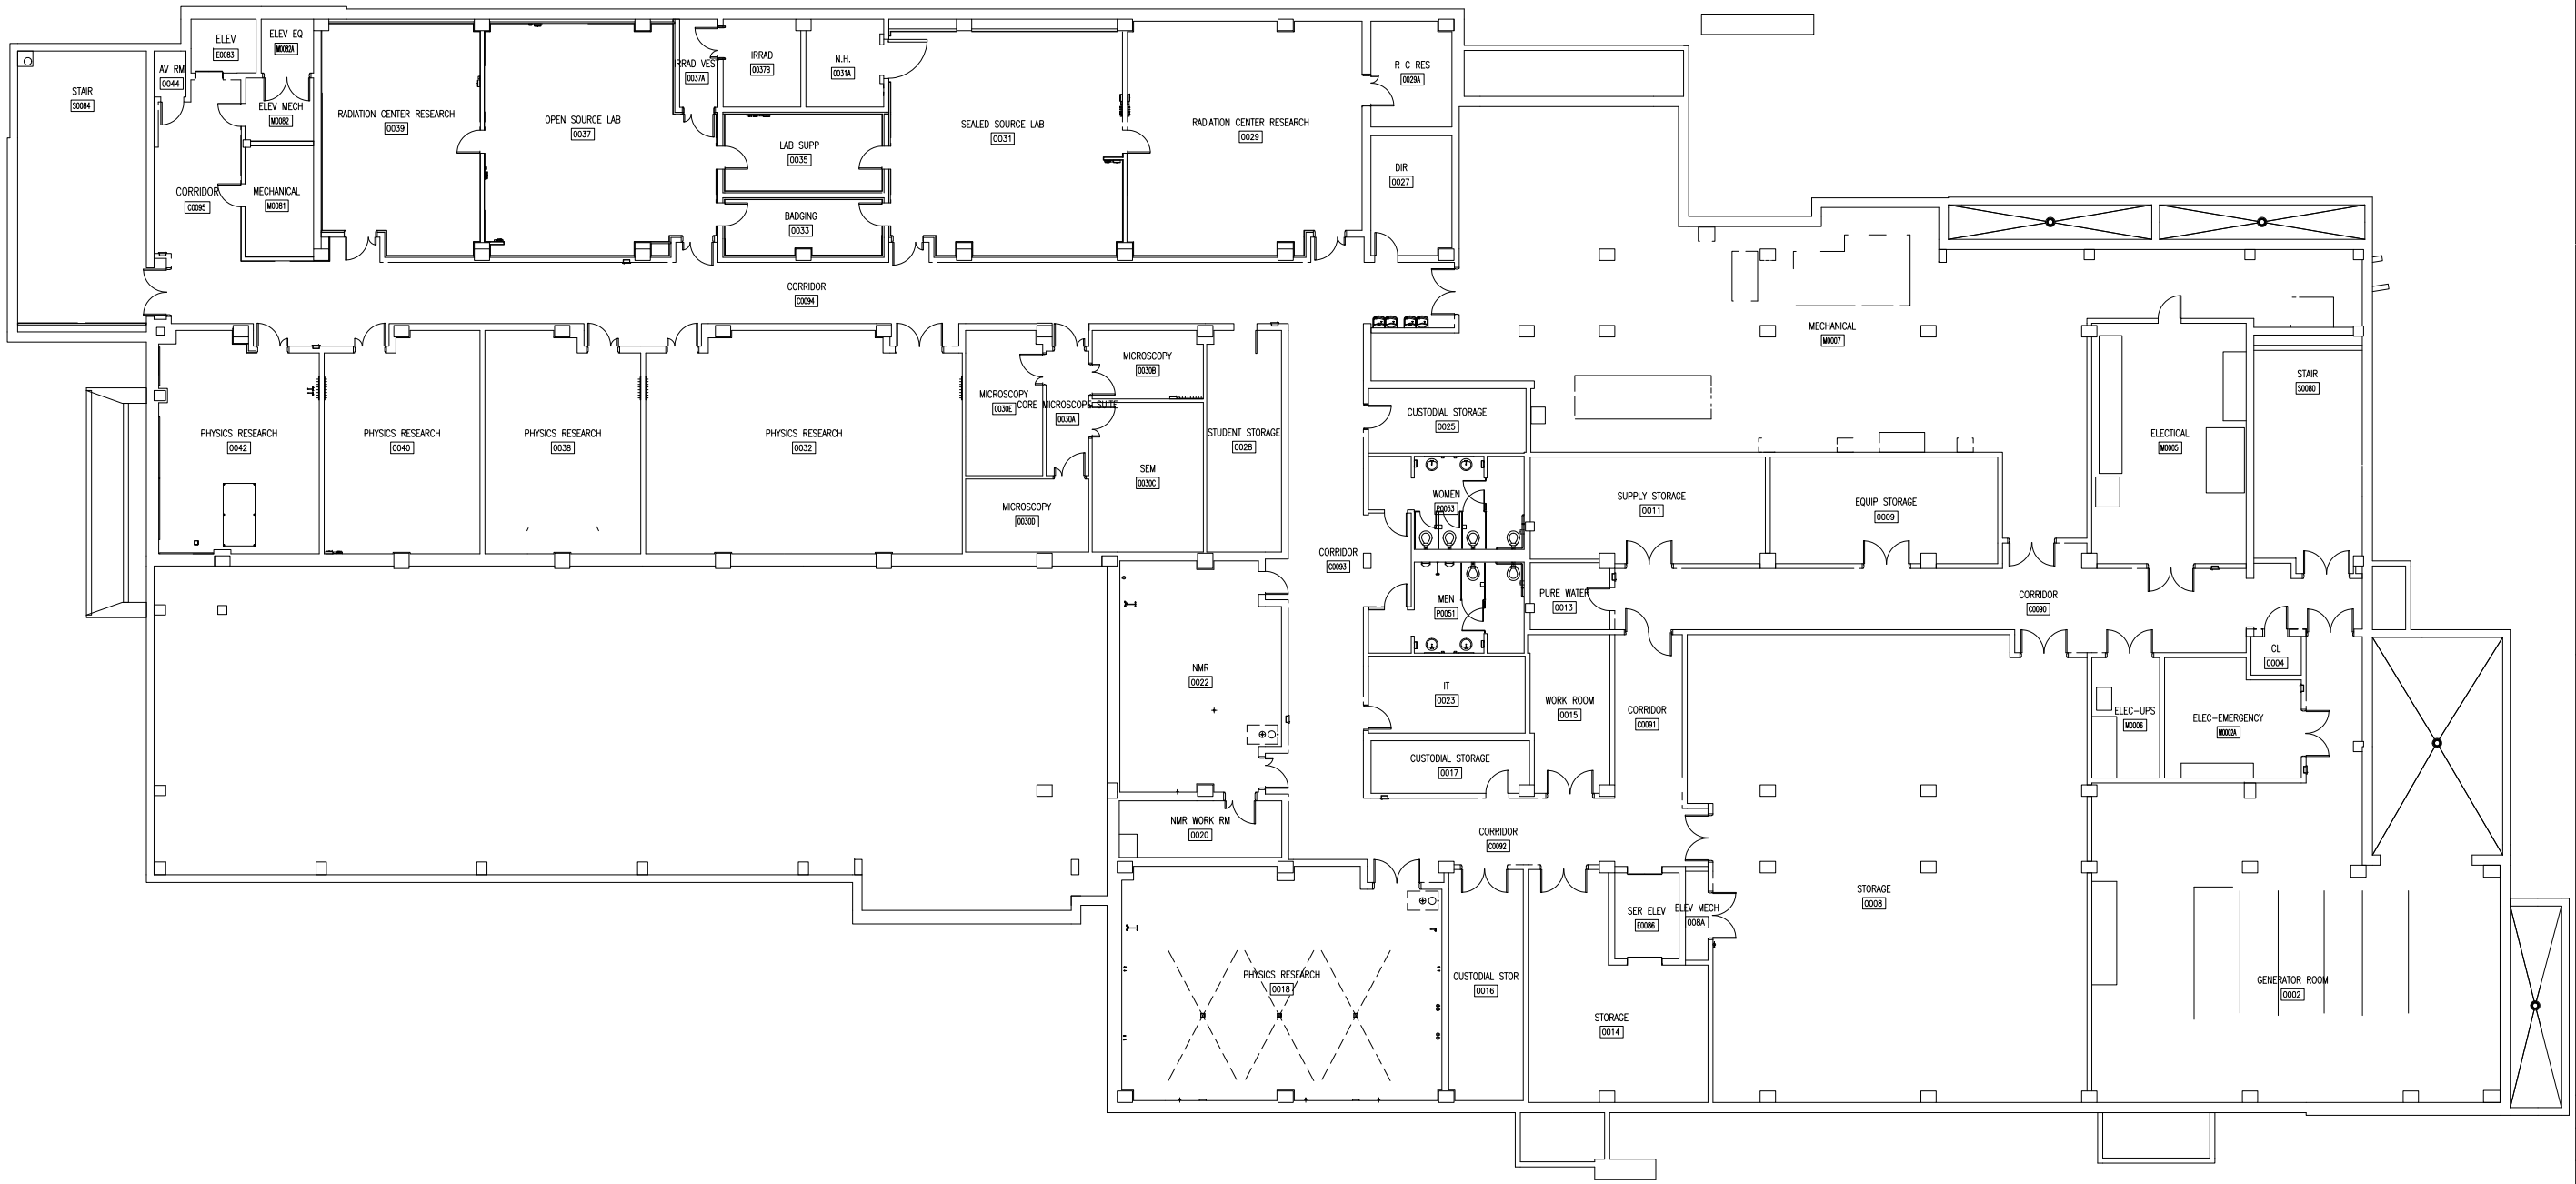

UNIVERSITY of WISCONSIN
LA CROSSE

Sheet Title:
BASEMENT FLOOR PLAN

Project Title:
NEW SCIENCE BUILDING

Revisions:	

Drawn:	DRAWN
Checked:	CHECKED
Date:	07-19-2017
Project Number:	PROJECT#
Building Number:	0007
Sheet Number:	A100
Plot Date:	12-11-2018