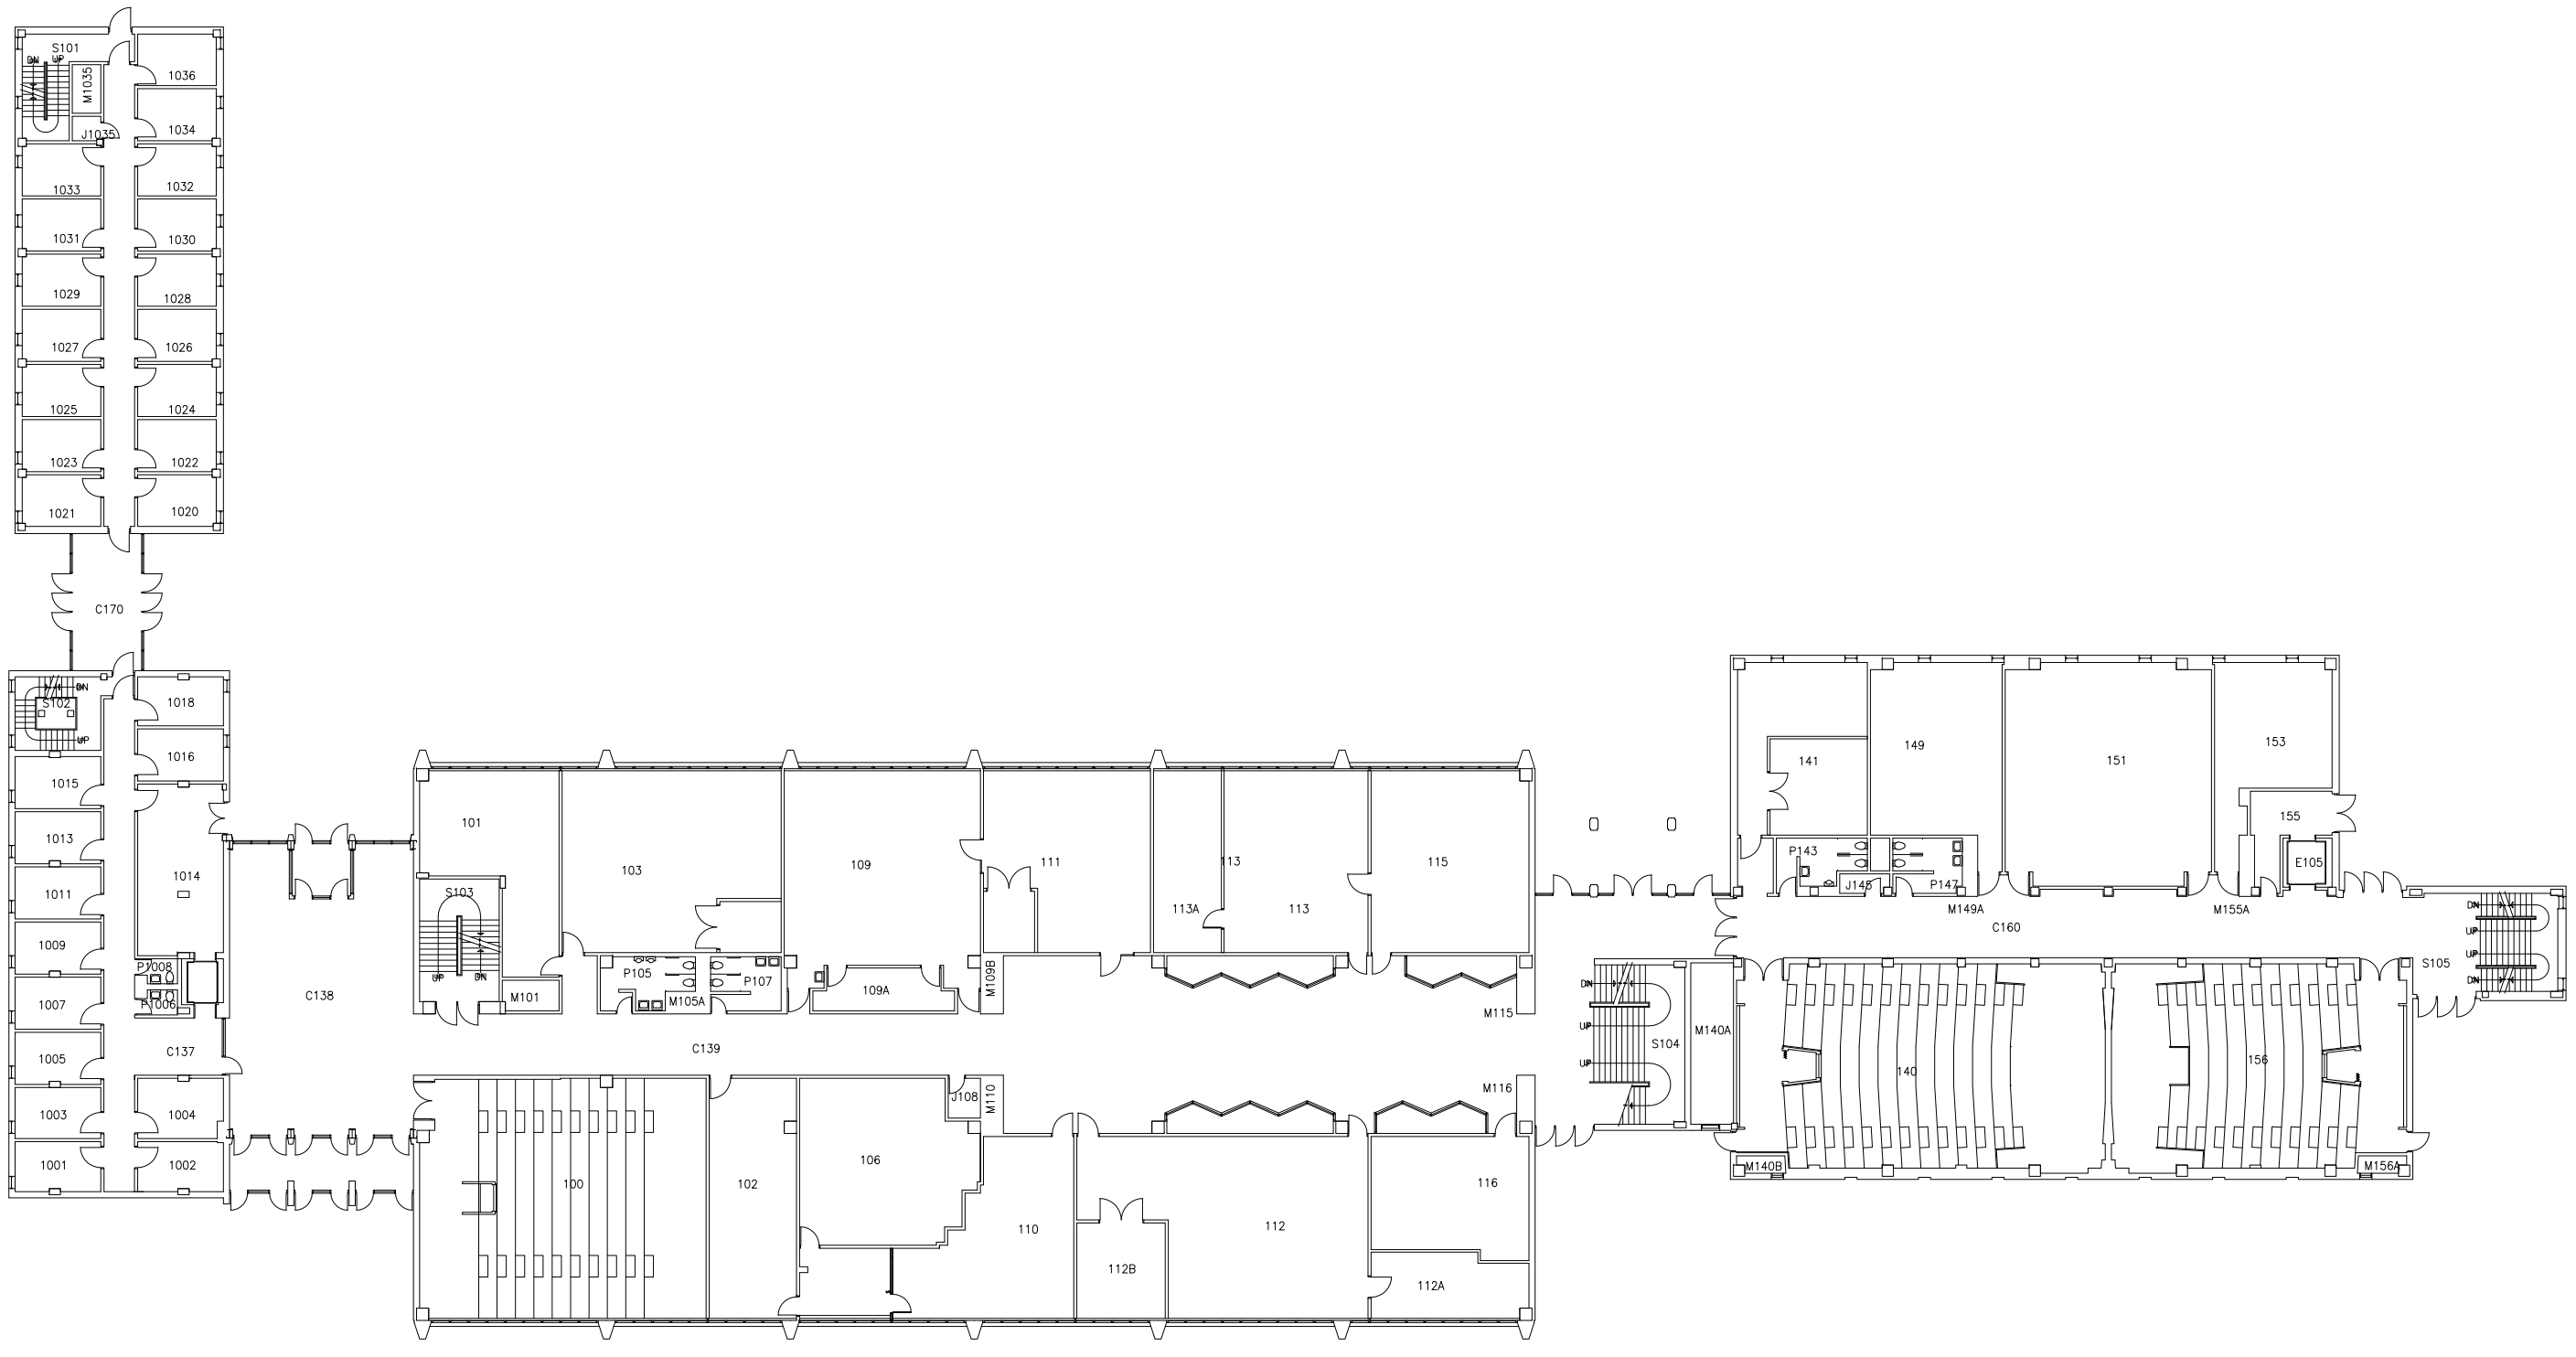

N

Sheet Title: FIRST FLOOR

Project Title: COWLEY HALL

Revisions:	

Drawn:	DRAWN
Checked:	CHECKED
Date:	03-15-2016
Project Number:	PROJECT#
Building Number:	0009

Sheet Number:

A-101

Plot Date: 03-15-2016