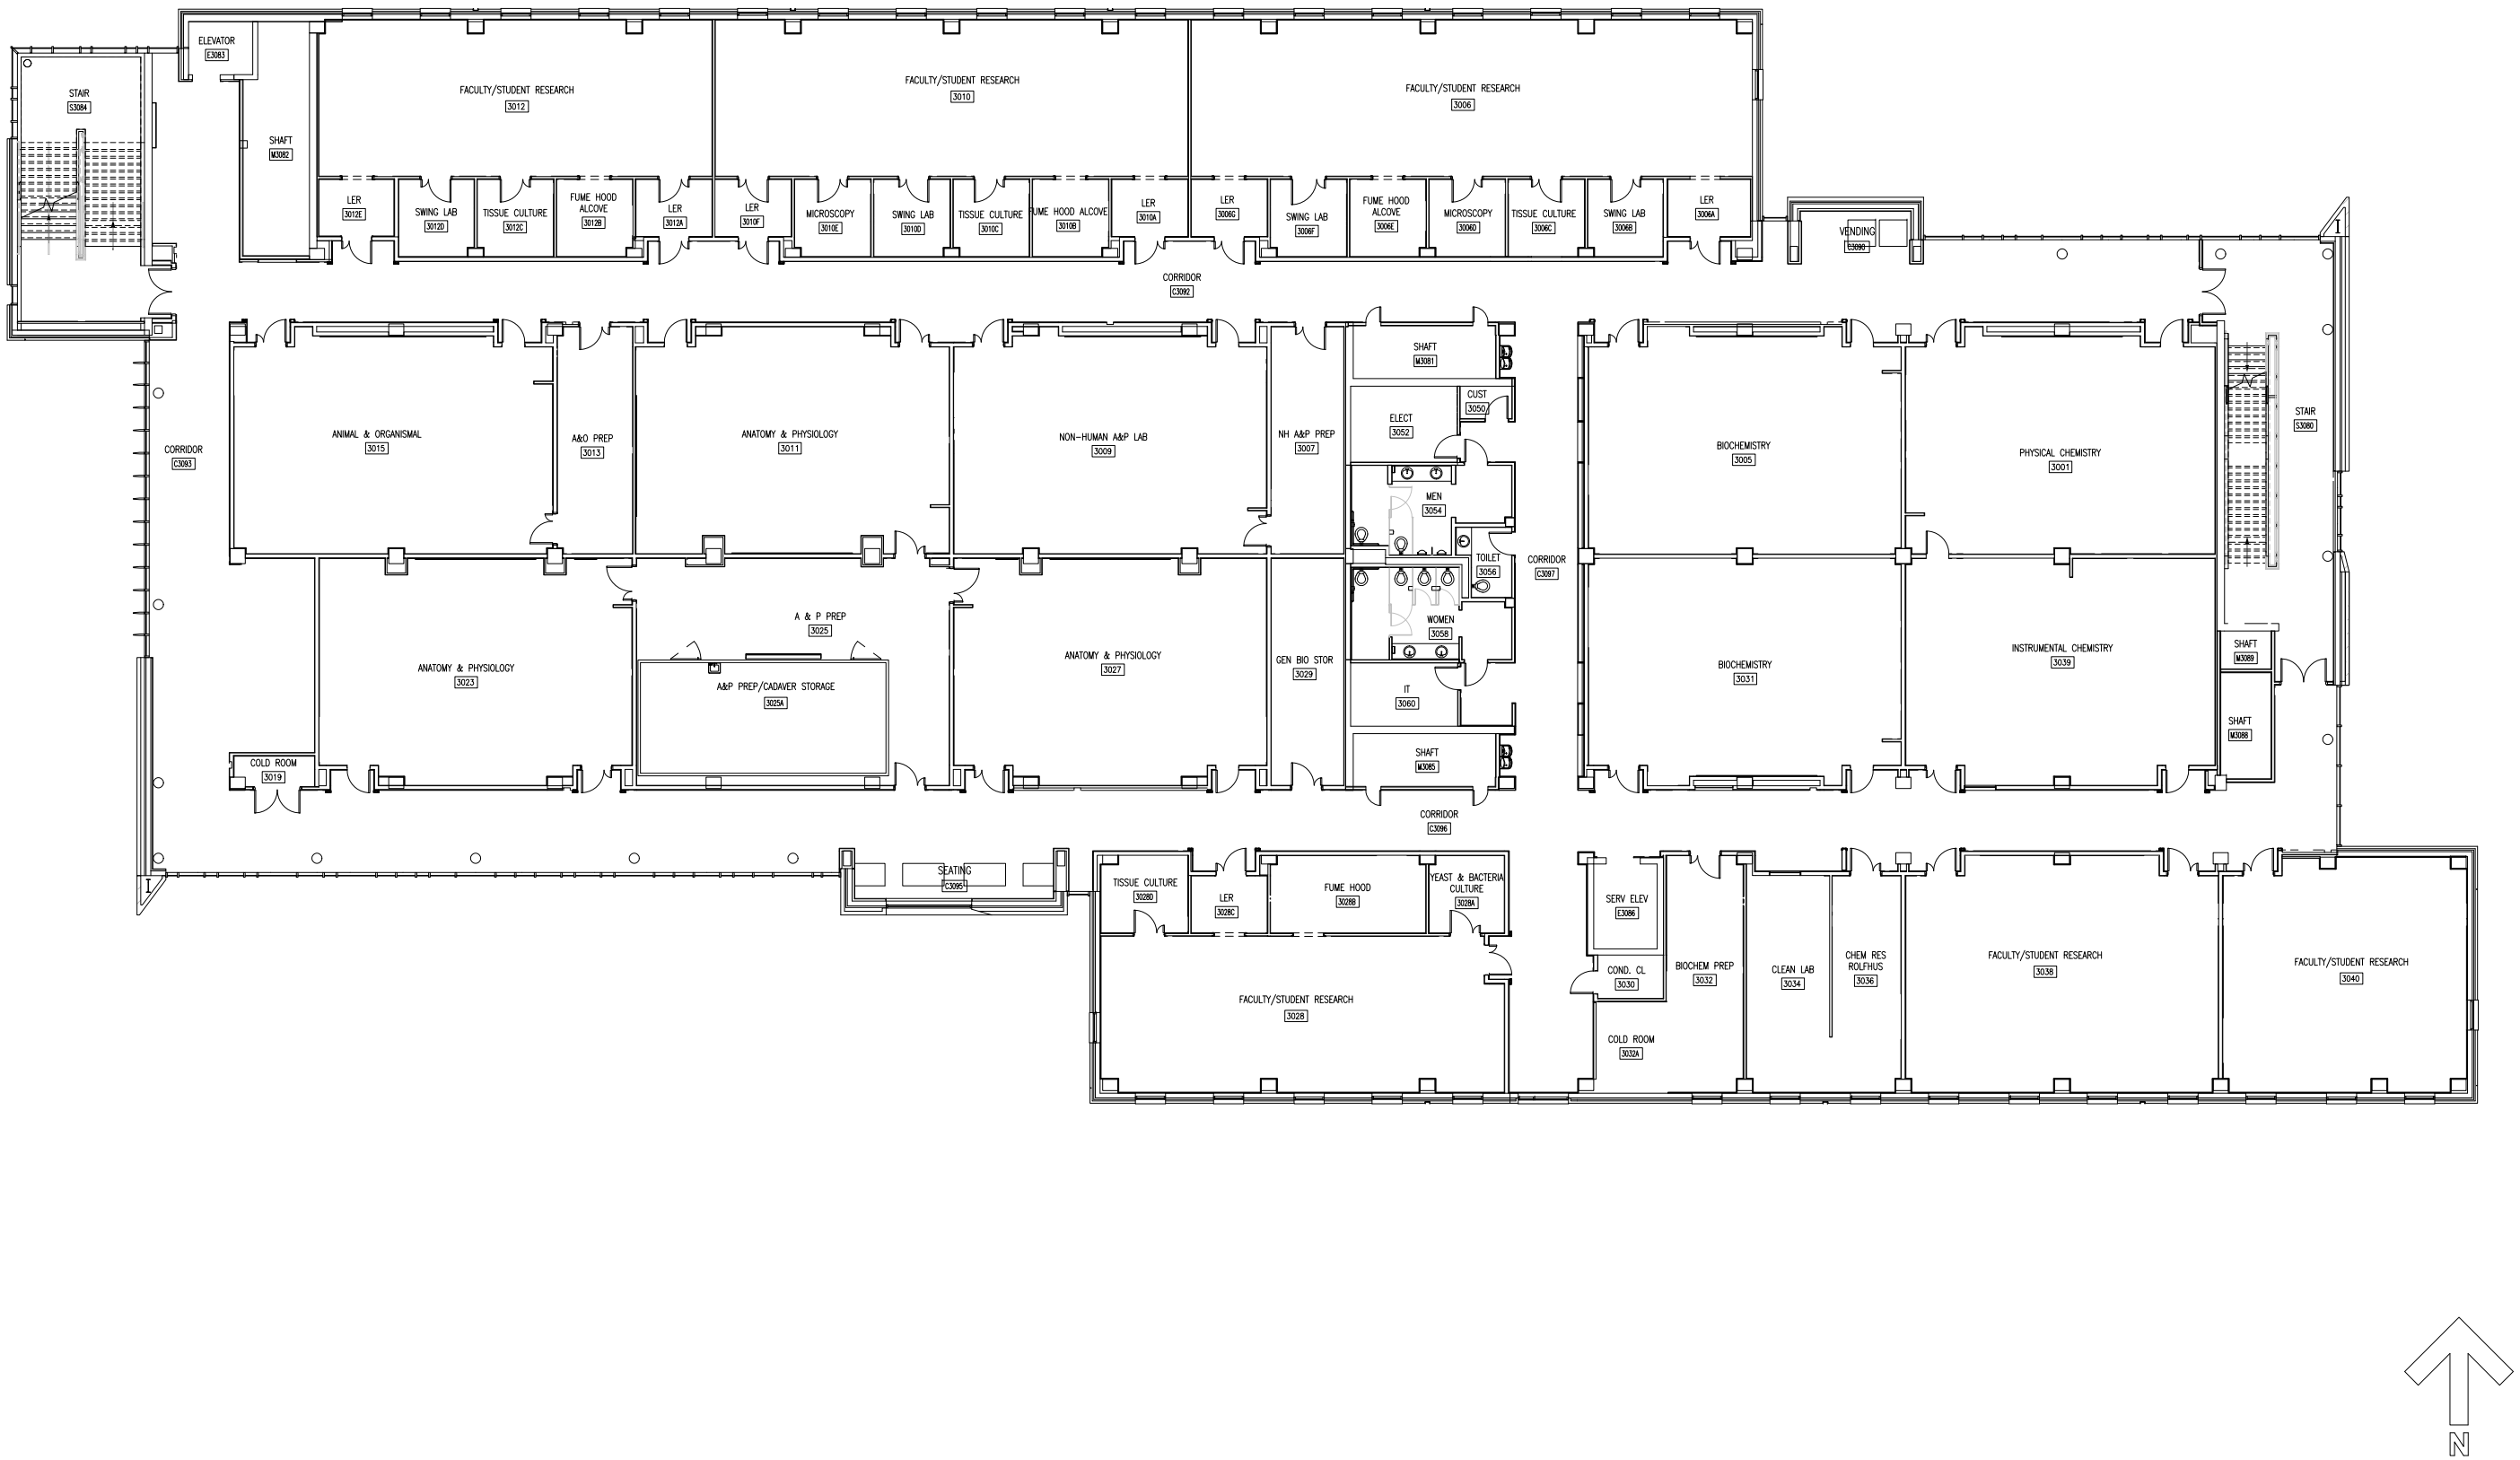

UNIVERSITY of WISCONSIN
LA CROSSE

Sheet Title:
THIRD FLOOR PLAN

Project Title:
NEW SCIENCE BUILDING

Revisions:

Drawn:	DRAWN
Checked:	CHECKED
Date:	03-11-2019
Project Number:	PROJECT#
Building Number:	0007
Sheet Number:	A103
Plot Date:	03-11-2019