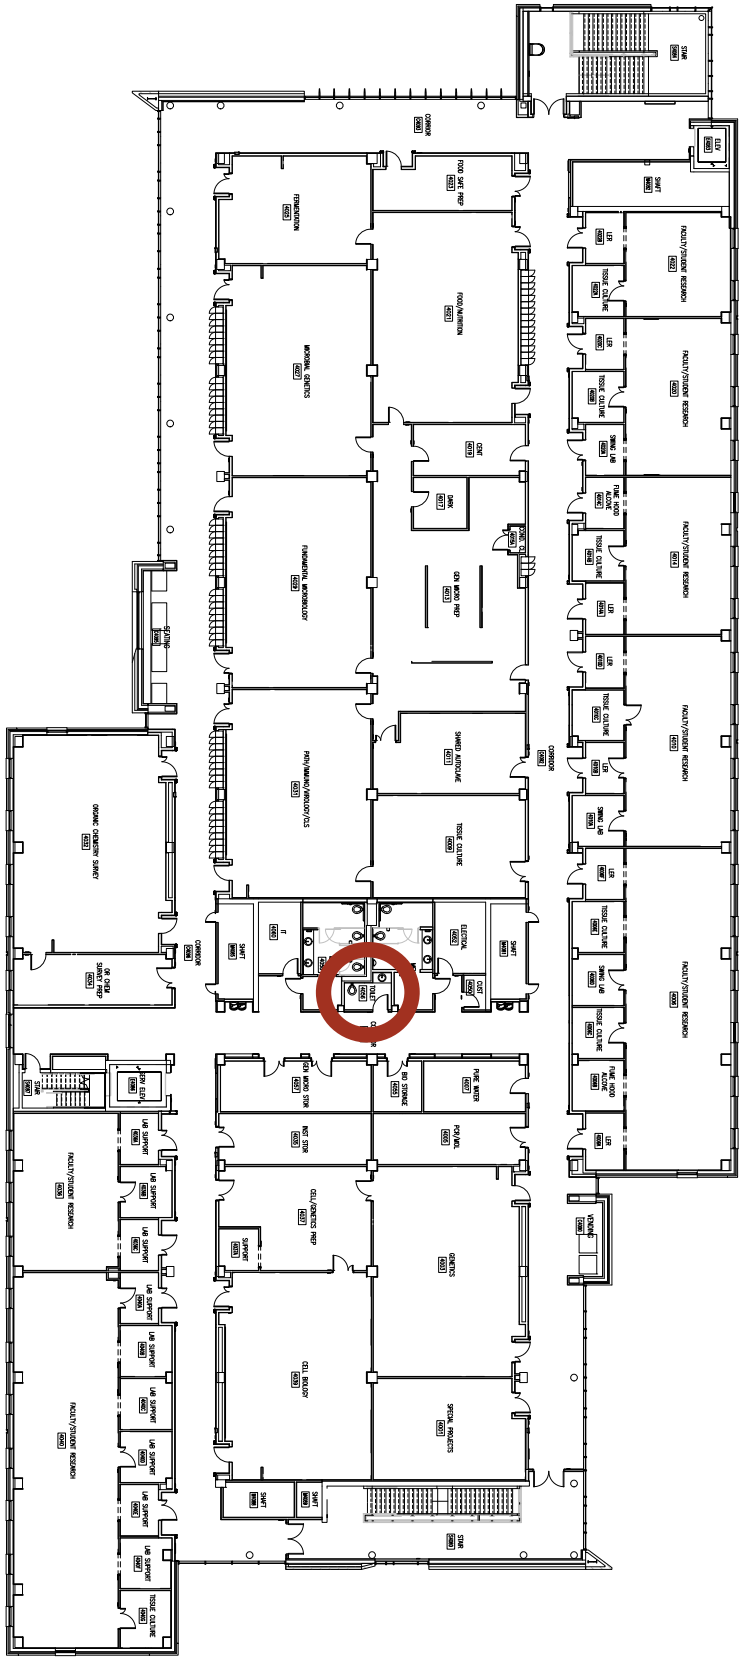

N

Project Title: NEW SCIENCE BUILDING	Sheet Title: FOURTH FLOOR PLAN	UNIVERSITY of WISCONSIN LA CROSSE	
Revisions:			
Drawn: DRAWN			
Checked: CHECKED			
Date: 03-11-2019			
Project Number: PROJECT #			
Building Number: 0007			
Sheet Number: A104			
Plot Date: 03-11-2019			